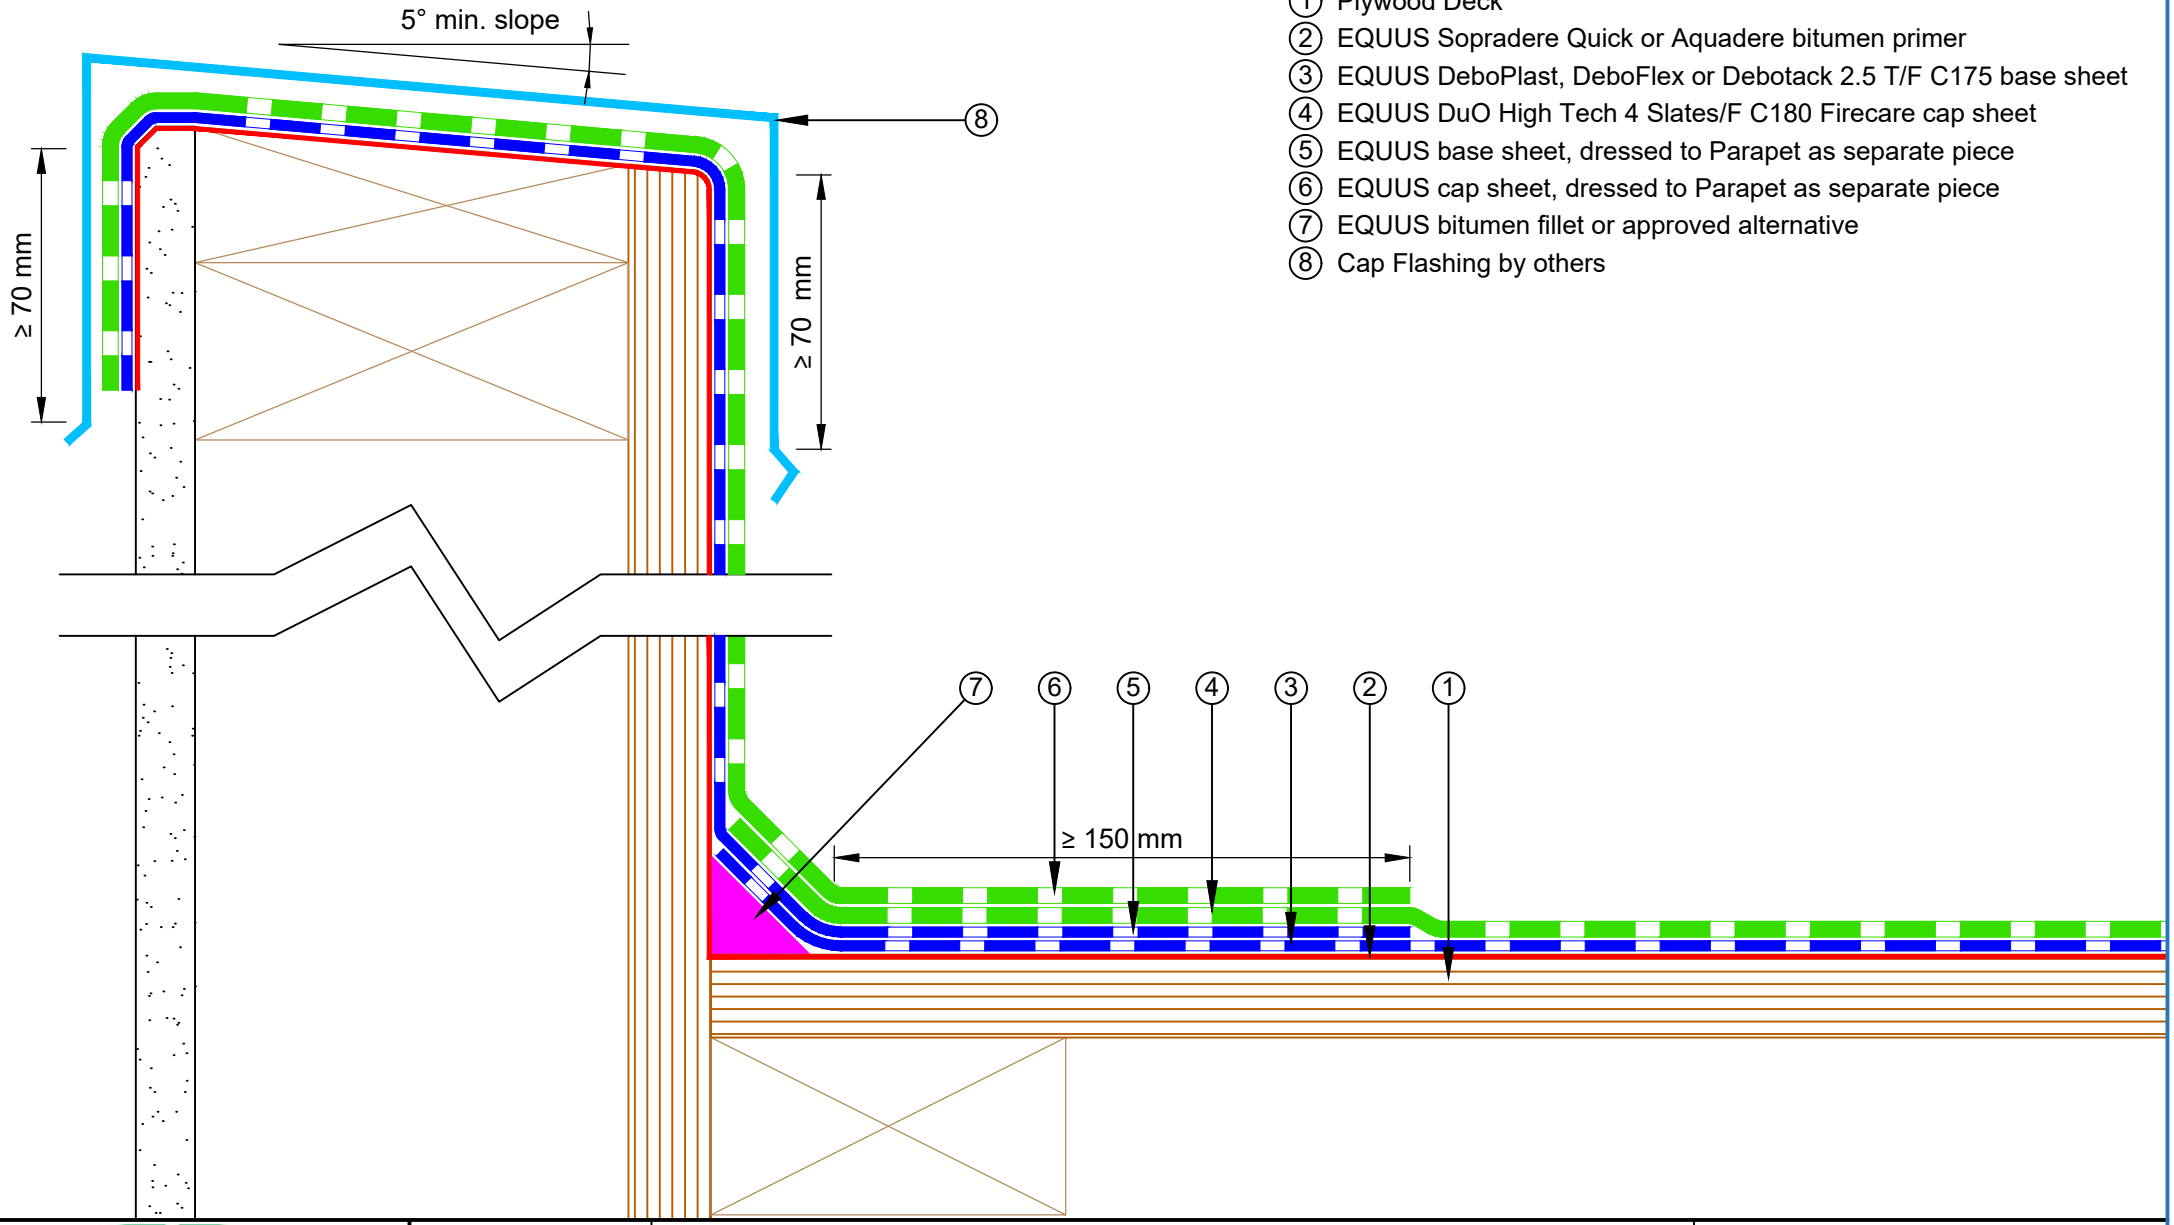

1. Plywood Deck
2. EQUUS Sopradere Quick or Aquadere bitumen primer
3. EQUUS DeboPlast, DeboFlex or Debotack 2.5 T/F C175 base sheet
4. EQUUS DuO High Tech 4 Slates/F C180 Firecare cap sheet
5. EQUUS base sheet, dressed to Parapet as separate piece
6. EQUUS cap sheet, dressed to Parapet as separate piece
7. EQUUS bitumen fillet or approved alternative
8. Cap Flashing by others

equus
E-mail : admin@equus.co.nz
Web : www.equus.co.nz

PROJECT :	Cold Roof on Plywood Standard Detail				
TITLE :	Parapet with cap flashing				
NUMBER :	SDCRP-D1a			SCALE :	1:2
DRAWN BY :	NKT	DATE :	09-Dec-2021	REVISED :	

Equus Waterproof Membrane Details are specially drawn for use by Local Authorities, Building Contractors, Equus Applicators, Architects and design professionals. All details are drawn to assist in the development of project specific details. Details may be modified where necessary to accomodate job specific requirements but must be approved by Equus Industries Ltd. All components must be supplied by Equus Industries Ltd. Equus reserves the right to alter or upgrade details at any time without prior notice.

AUTHORISED DISTRIBUTOR SOPREMA