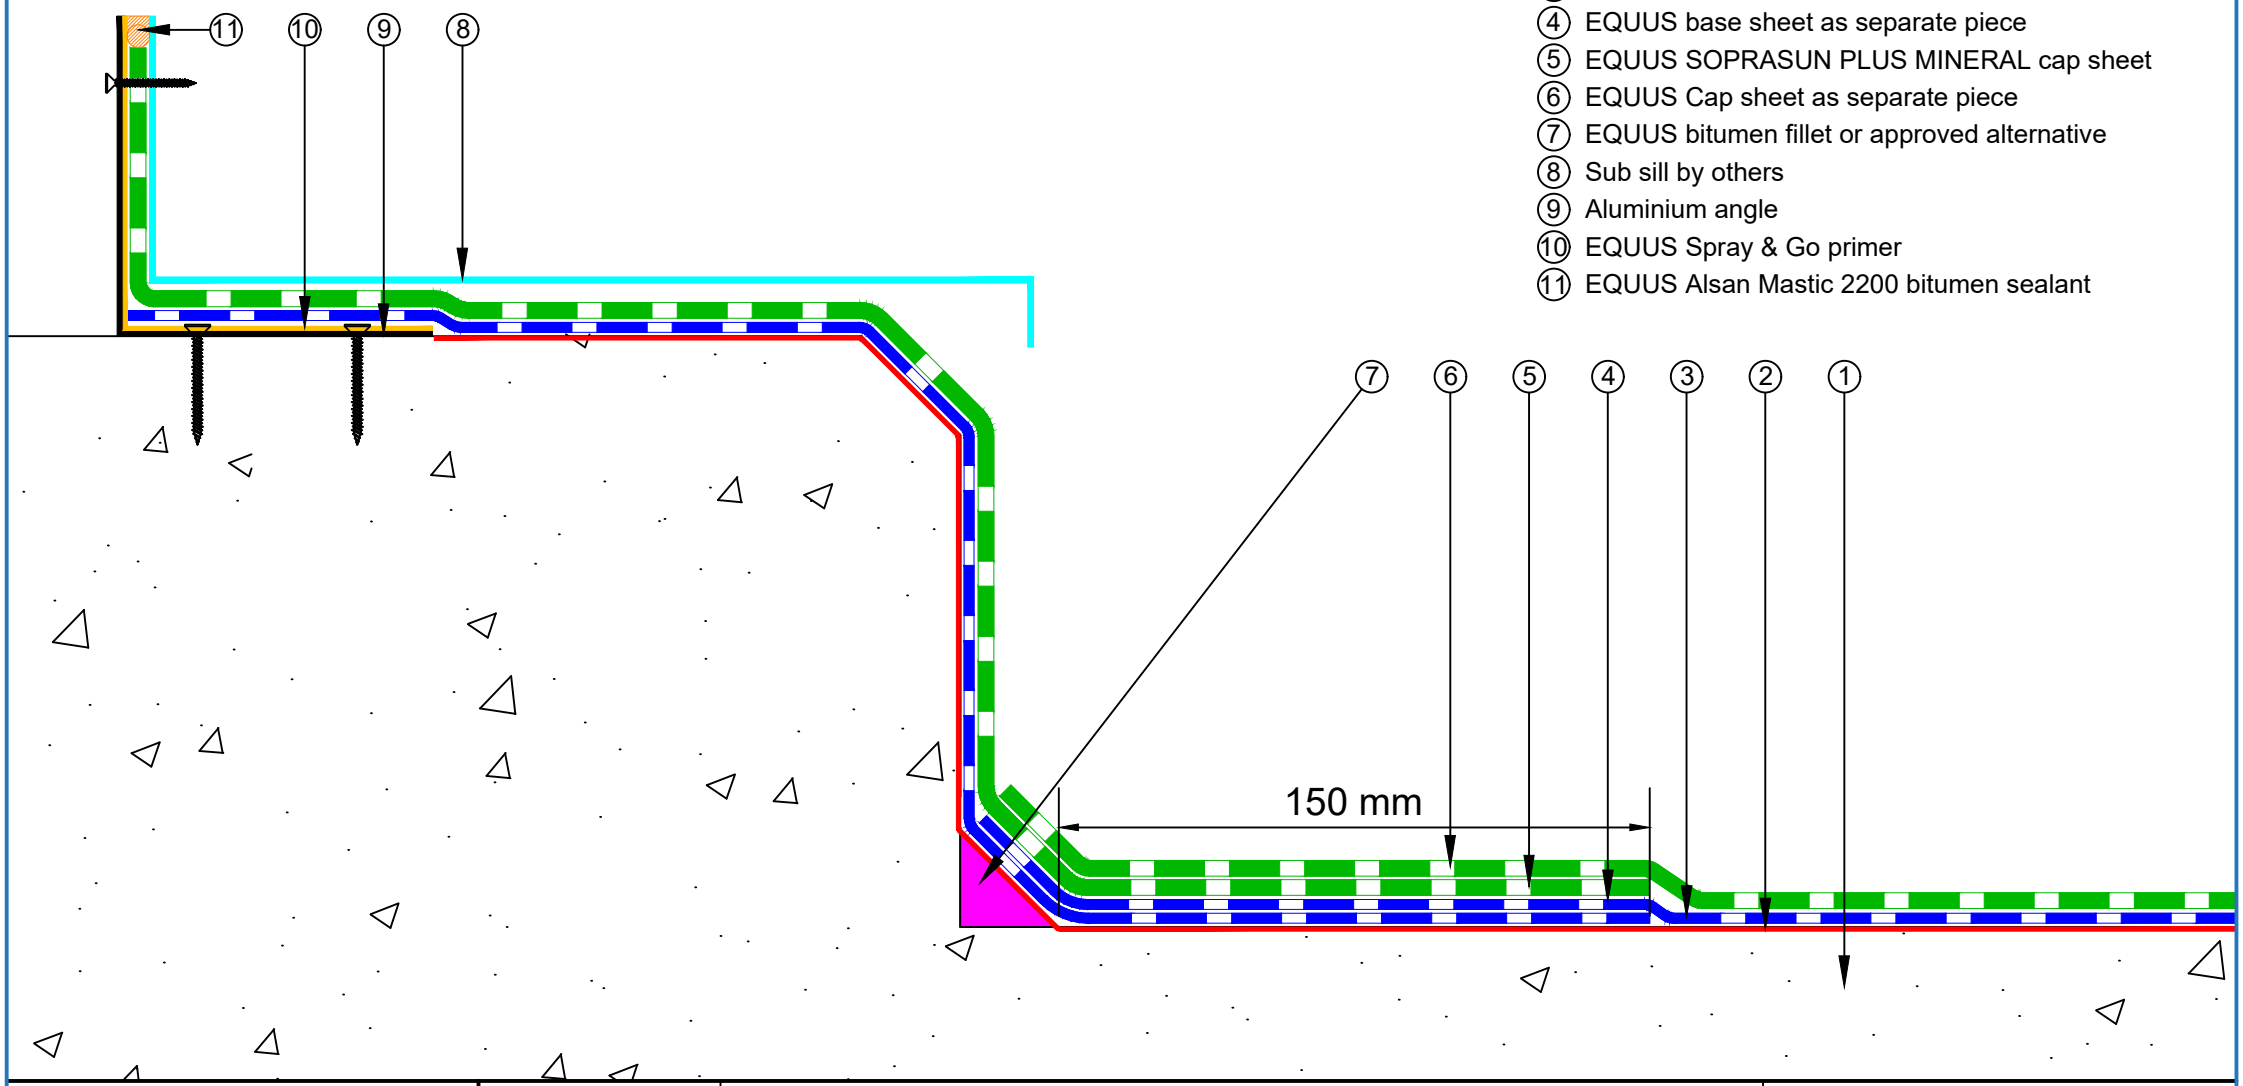

1. Concrete Roof slab laid to fall
2. EQUUS SOPRADERE QUICK primer
3. EQUUS SOPRASUN PLUS 3 base sheet
4. EQUUS base sheet as separate piece
5. EQUUS SOPRASUN PLUS MINERAL cap sheet
6. EQUUS Cap sheet as separate piece
7. EQUUS bitumen fillet or approved alternative
8. Sub sill by others
9. Aluminium angle
10. EQUUS Spray & Go primer
11. EQUUS Alsan Mastic 2200 bitumen sealant

equus
E-mail : admin@equus.co.nz
Web : www.equus.co.nz

PROJECT :	Cold Roof on Concrete Standard Detail				
TITLE :	Door Detail				
NUMBER :	SSCRC-D10a			SCALE :	1:2
DRAWN BY :	NKT	DATE :	22-July-2022	REVISED :	

Equus Waterproof Membrane Details are specially drawn for use by Local Authorities, Building Contractors, Equus Applicators, Architects and design professionals. All details are drawn to assist in the development of project specific details. Details may be modified where necessary to accomodate job specific requirements but must be approved by Equus Industries Ltd. All components must be supplied by Equus Industries Ltd. Equus reserves the right to alter or upgrade details at any time without prior notice.

AUTHORISED DISTRIBUTOR SOPREMA